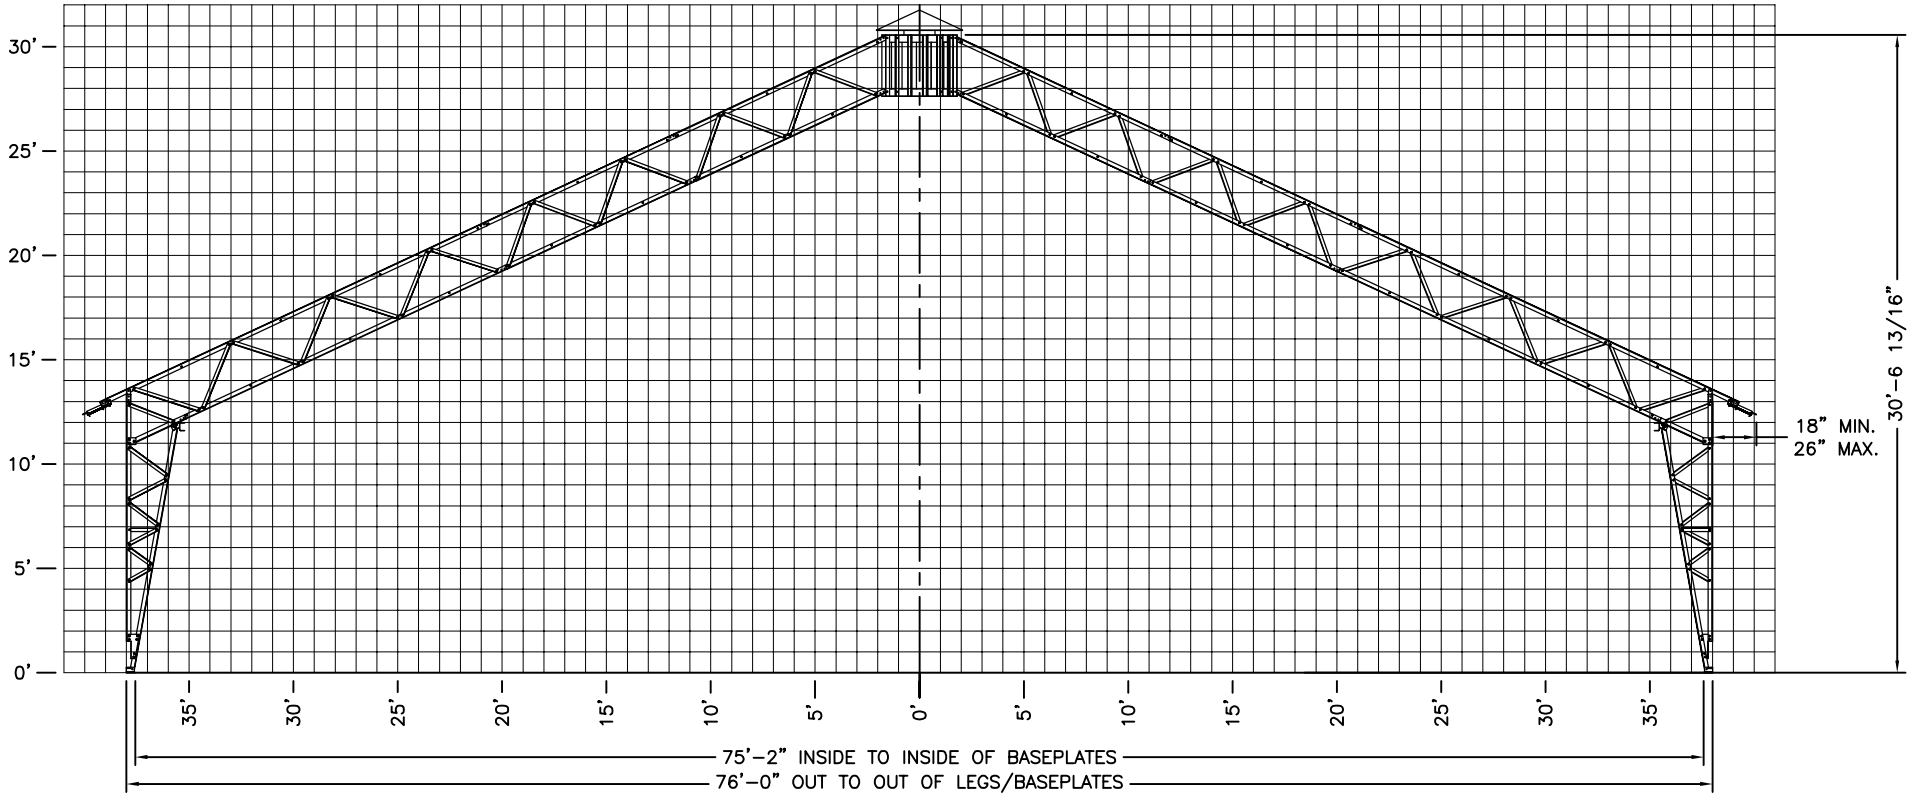

76' ROUND

☐ 1'x1' GRID

REV.	DESCRIPTION	BY	DATE
1	RELEASED	RKD	2 FEB 07

DEALER:

CUSTOMER:

PROJECT:

PROJECT ID: ORDER ID:

THIS DRAWING IS PROPERTY OF COVER-ALL BUILDING SYSTEMS INC. ANY REPRODUCTION IN WHOLE OR IN PART WITHOUT THE EXPRESSED WRITTEN CONSENT OF COVER-ALL BUILDING SYSTEMS INC. IS PROHIBITED.

DRAWN BY: R DUECK DATE: 2 FEB 07

CHECKED BY: DATE:

SCALE: NTS

COVER-ALL BUILDING SYSTEMS
3815 WANUSKEWIN RD, SASKATOON, SASKATCHEWAN, S7P 1A4
PH: 1-306-657-2888 FAX: 1-306-657-2717
WEBSITE: www.coverall.net

TITLE: ROUND 76' GRID PROFILE

SHEET

REVISION 1