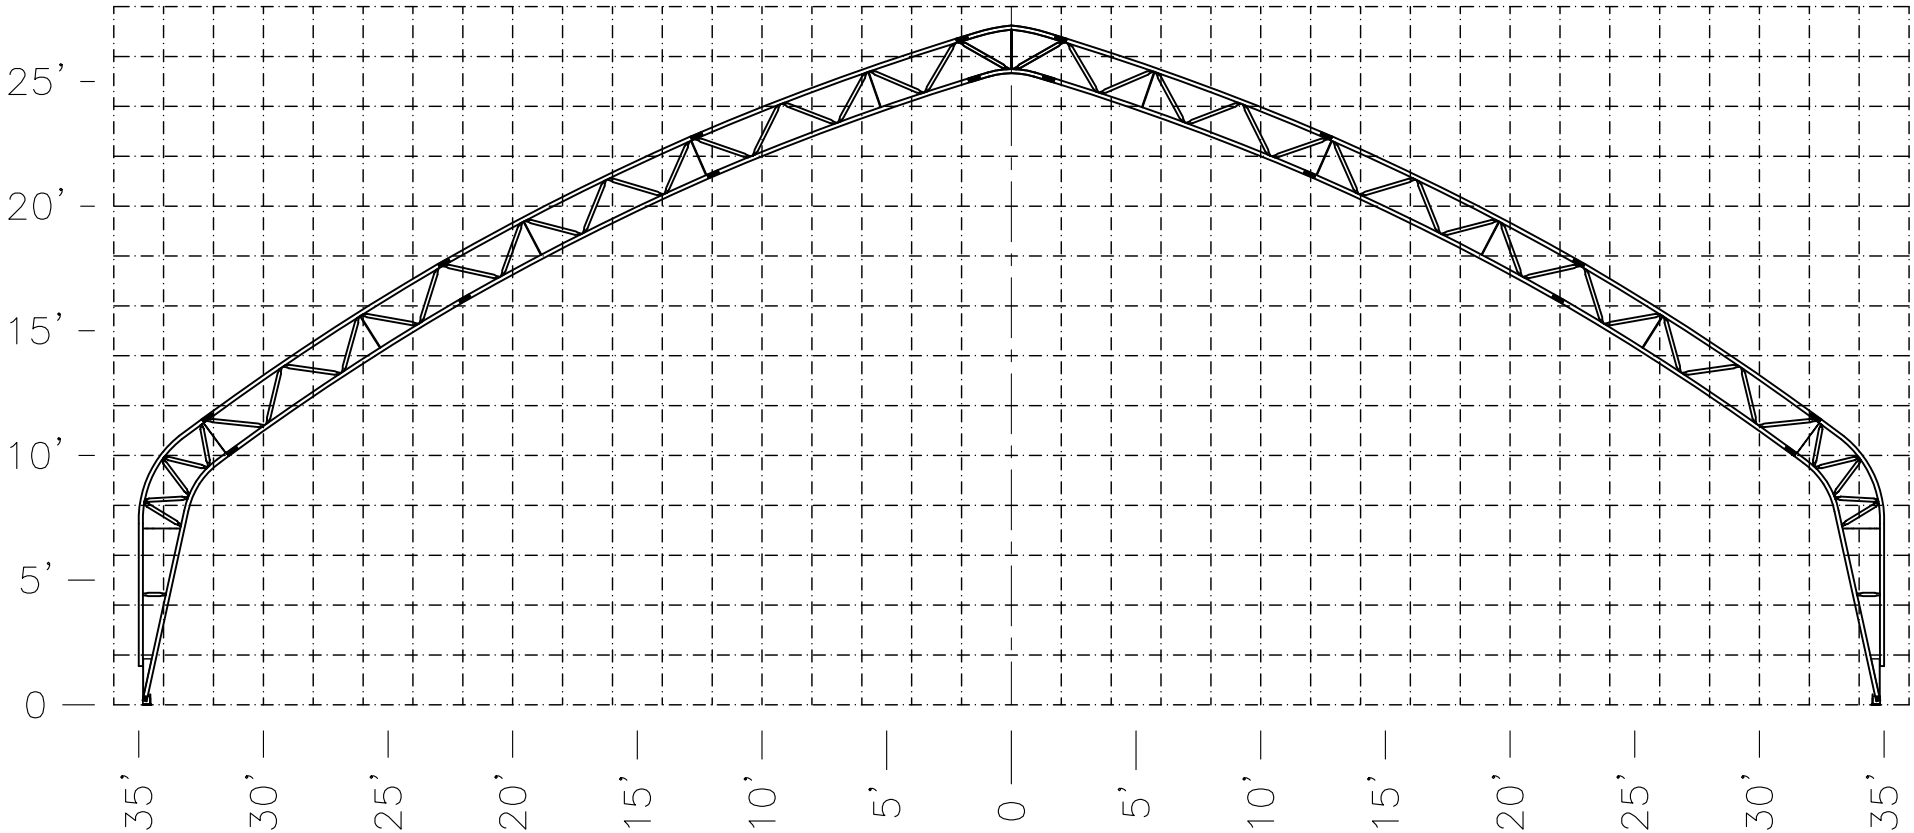

70' MBS

GRID = 2' x 2'

REV.	DESCRIPTION	BY	DATE
1	RELEASED	RW	30 JAN 06

DEALER:

CUSTOMER:

PROJECT:

PROJECT ID: | ORDER ID:

THIS DRAWING IS PROPERTY OF COVER-ALL BUILDING SYSTEMS INC. ANY REPRODUCTION IN WHOLE OR IN PART WITHOUT THE EXPRESSED WRITTEN CONSENT OF COVER-ALL BUILDING SYSTEMS INC. IS PROHIBITED.

DRAWN BY: R WIDGER | DATE: 30 JAN 06

CHECKED BY: | DATE:

SCALE: N.T.S.

COVER-ALL BUILDING SYSTEMS
3815 WANUSKEWIN RD, SASKATOON, SASKATCHEWAN, S7P 1A4
PH: 1-306-657-2888 FAX: 1-306-657-2717
WEBSITE: www.coverall.net

TITLE: MBS 70 GRID PROFILE | SHEET | REVISION 1